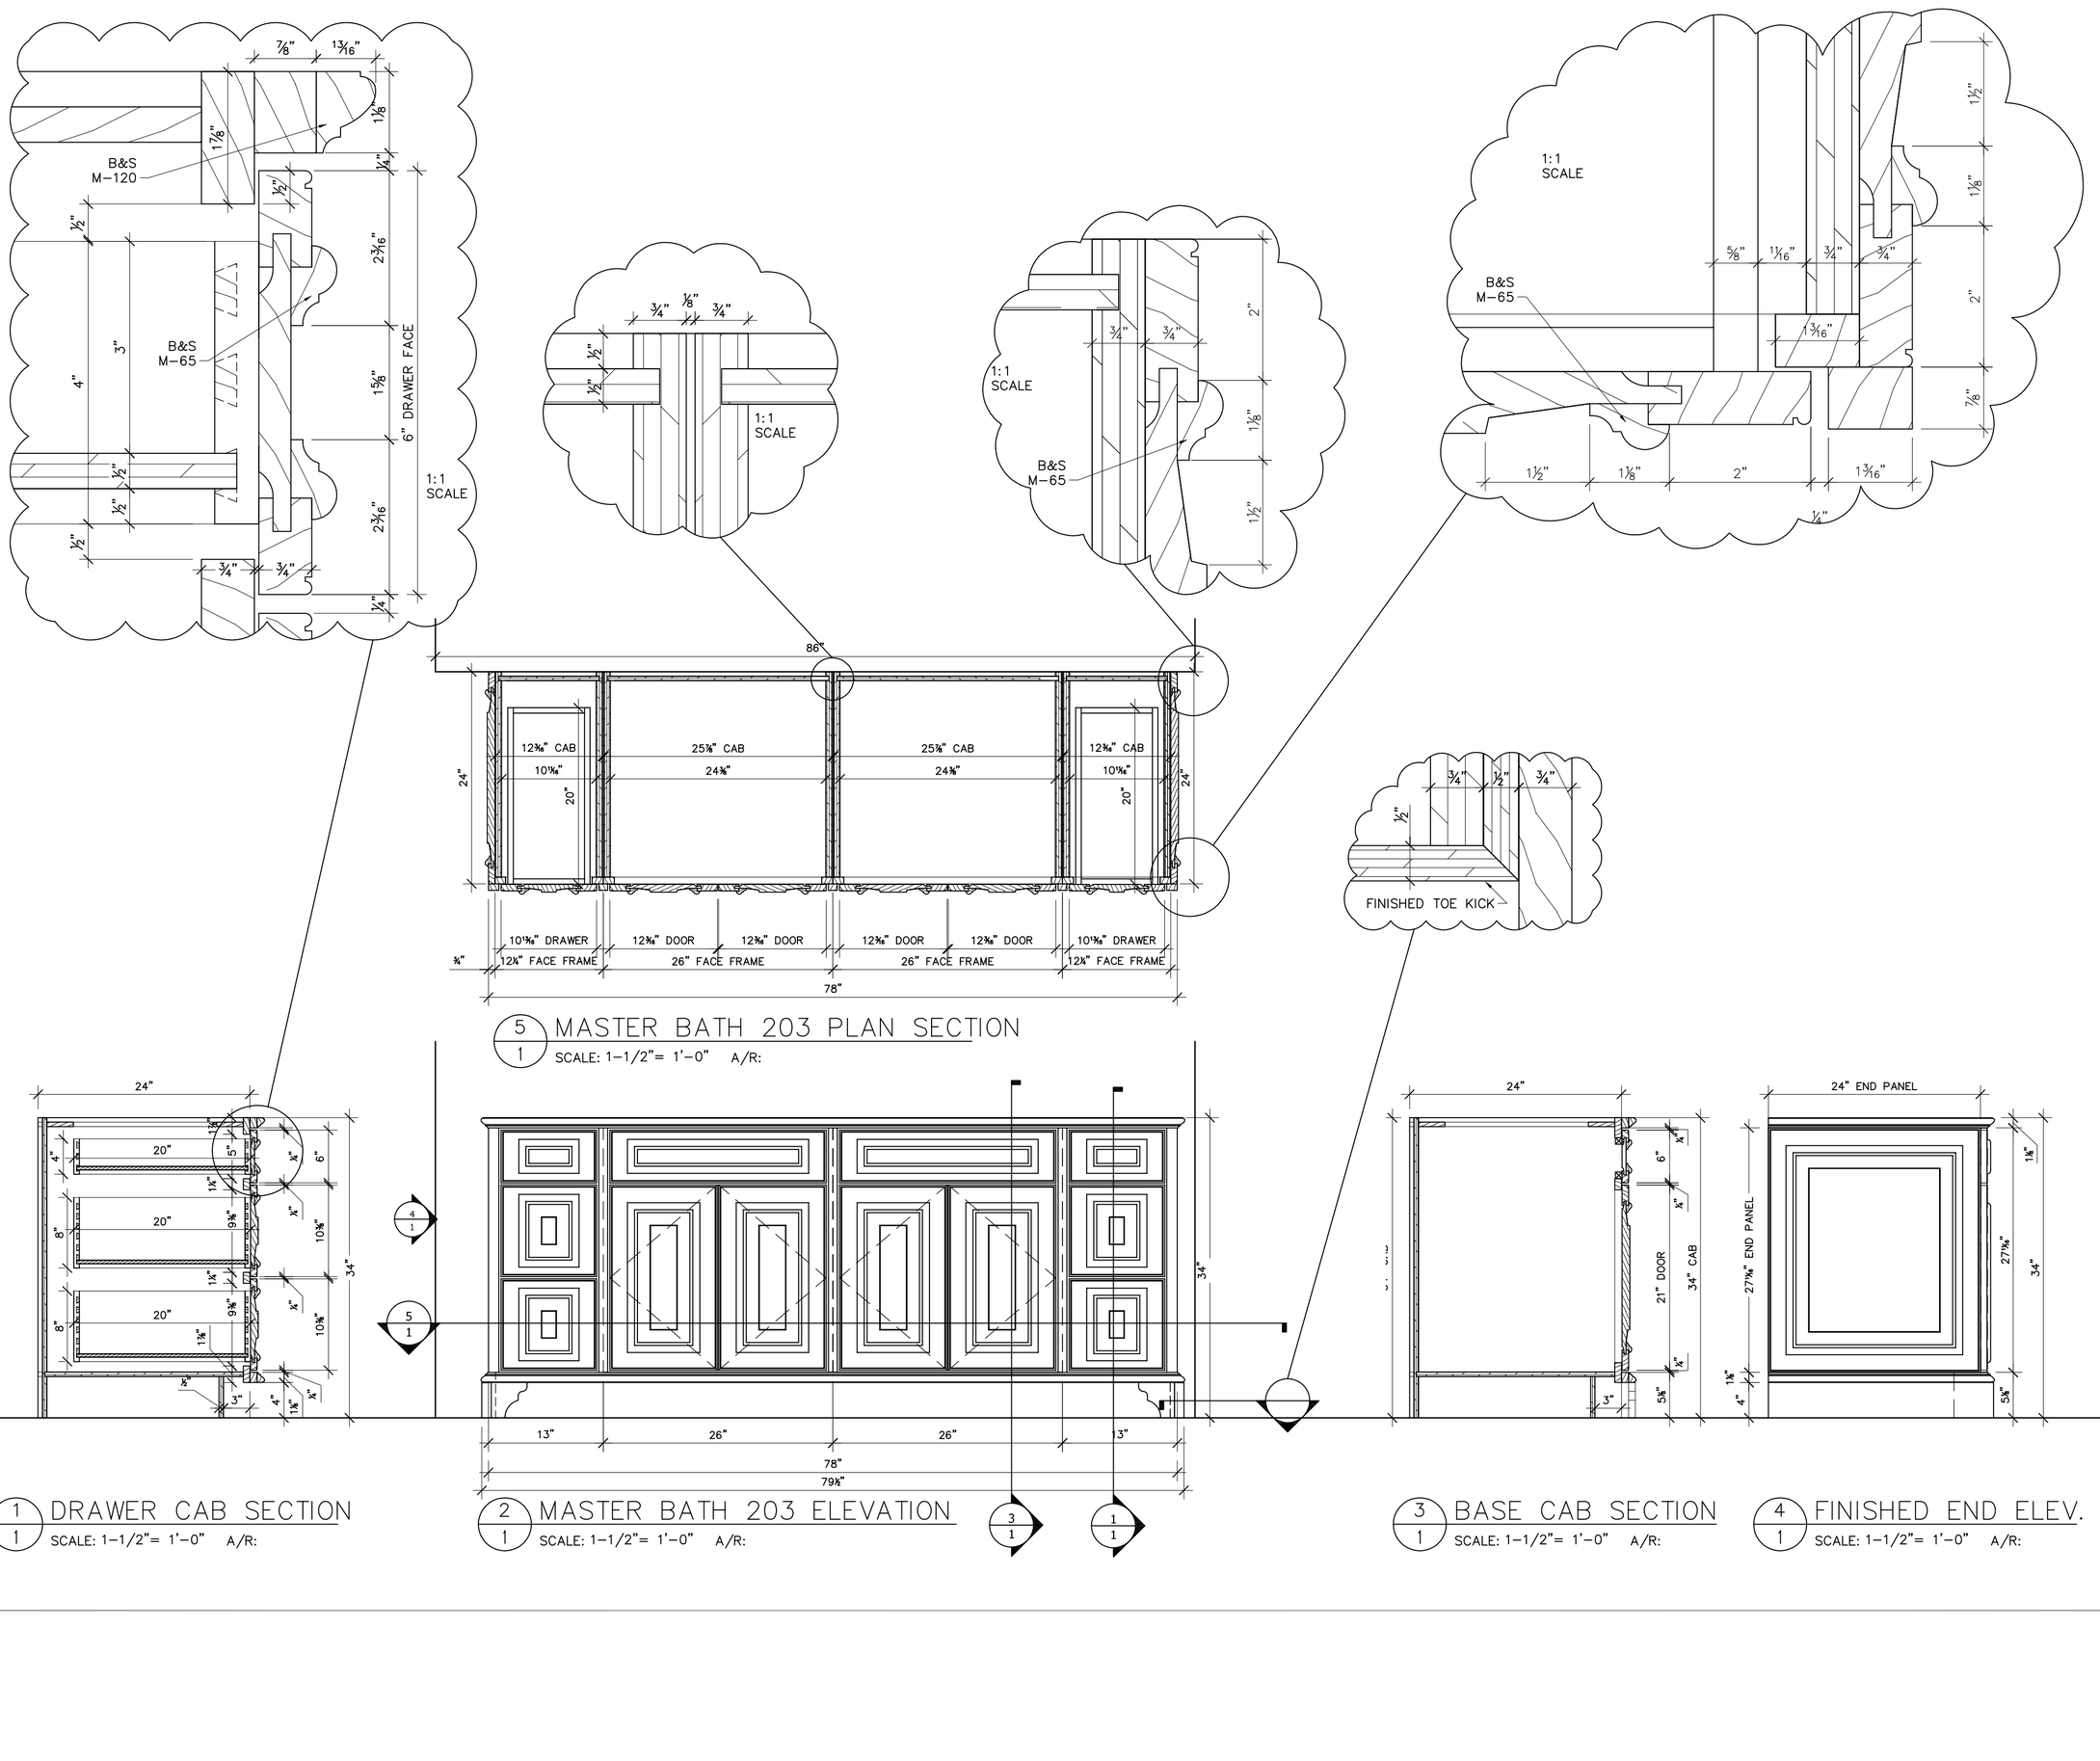

5/1 MASTER BATH 203 PLAN SECTION
SCALE: 1-1/2"= 1'-0" A/R:

1/1 DRAWER CAB SECTION
SCALE: 1-1/2"= 1'-0" A/R:

2/1 MASTER BATH 203 ELEVATION
SCALE: 1-1/2"= 1'-0" A/R:

3/1 BASE CAB SECTION
SCALE: 1-1/2"= 1'-0" A/R:

4/1 FINISHED END ELEV.
SCALE: 1-1/2"= 1'-0" A/R:

Dovetails
A Precision Woodworking Group
The Group That Pays Attention to Detail
12837 Guilford Circle
Wellington, Florida
33414
Phone 561-818-6323
E-mail
Dovetails@Comcast.net

MATERIAL NOTES:

MATERIAL SPECIFICATIONS:
POPLAR FOR PAINT

HARDWARE:
DRAWER SLIDES TO BE
KING UNDER MOUNT SOFT CLOSE

SHOP NOTES:

CAD-CON DESIGN

CONTRACTOR:
D&A BUILDERS
ARCHITECT:
William R. Eubanks Interior Design Inc.

REVISION	DATE
PER MARK-UPS	4-13-10
PER MARK-UPS	4-20-10
UPDATED	4-26-10
PER FIELD DIM	5-6-10
UPDATED	5-11-10
SHOP DIMENSIONS	5-19-10

DRAWN BY: ROGER T.
DATE DRAWN: 2-15-10
DATE SUBMITTED: 3-1-10
DRAWING NO. 1