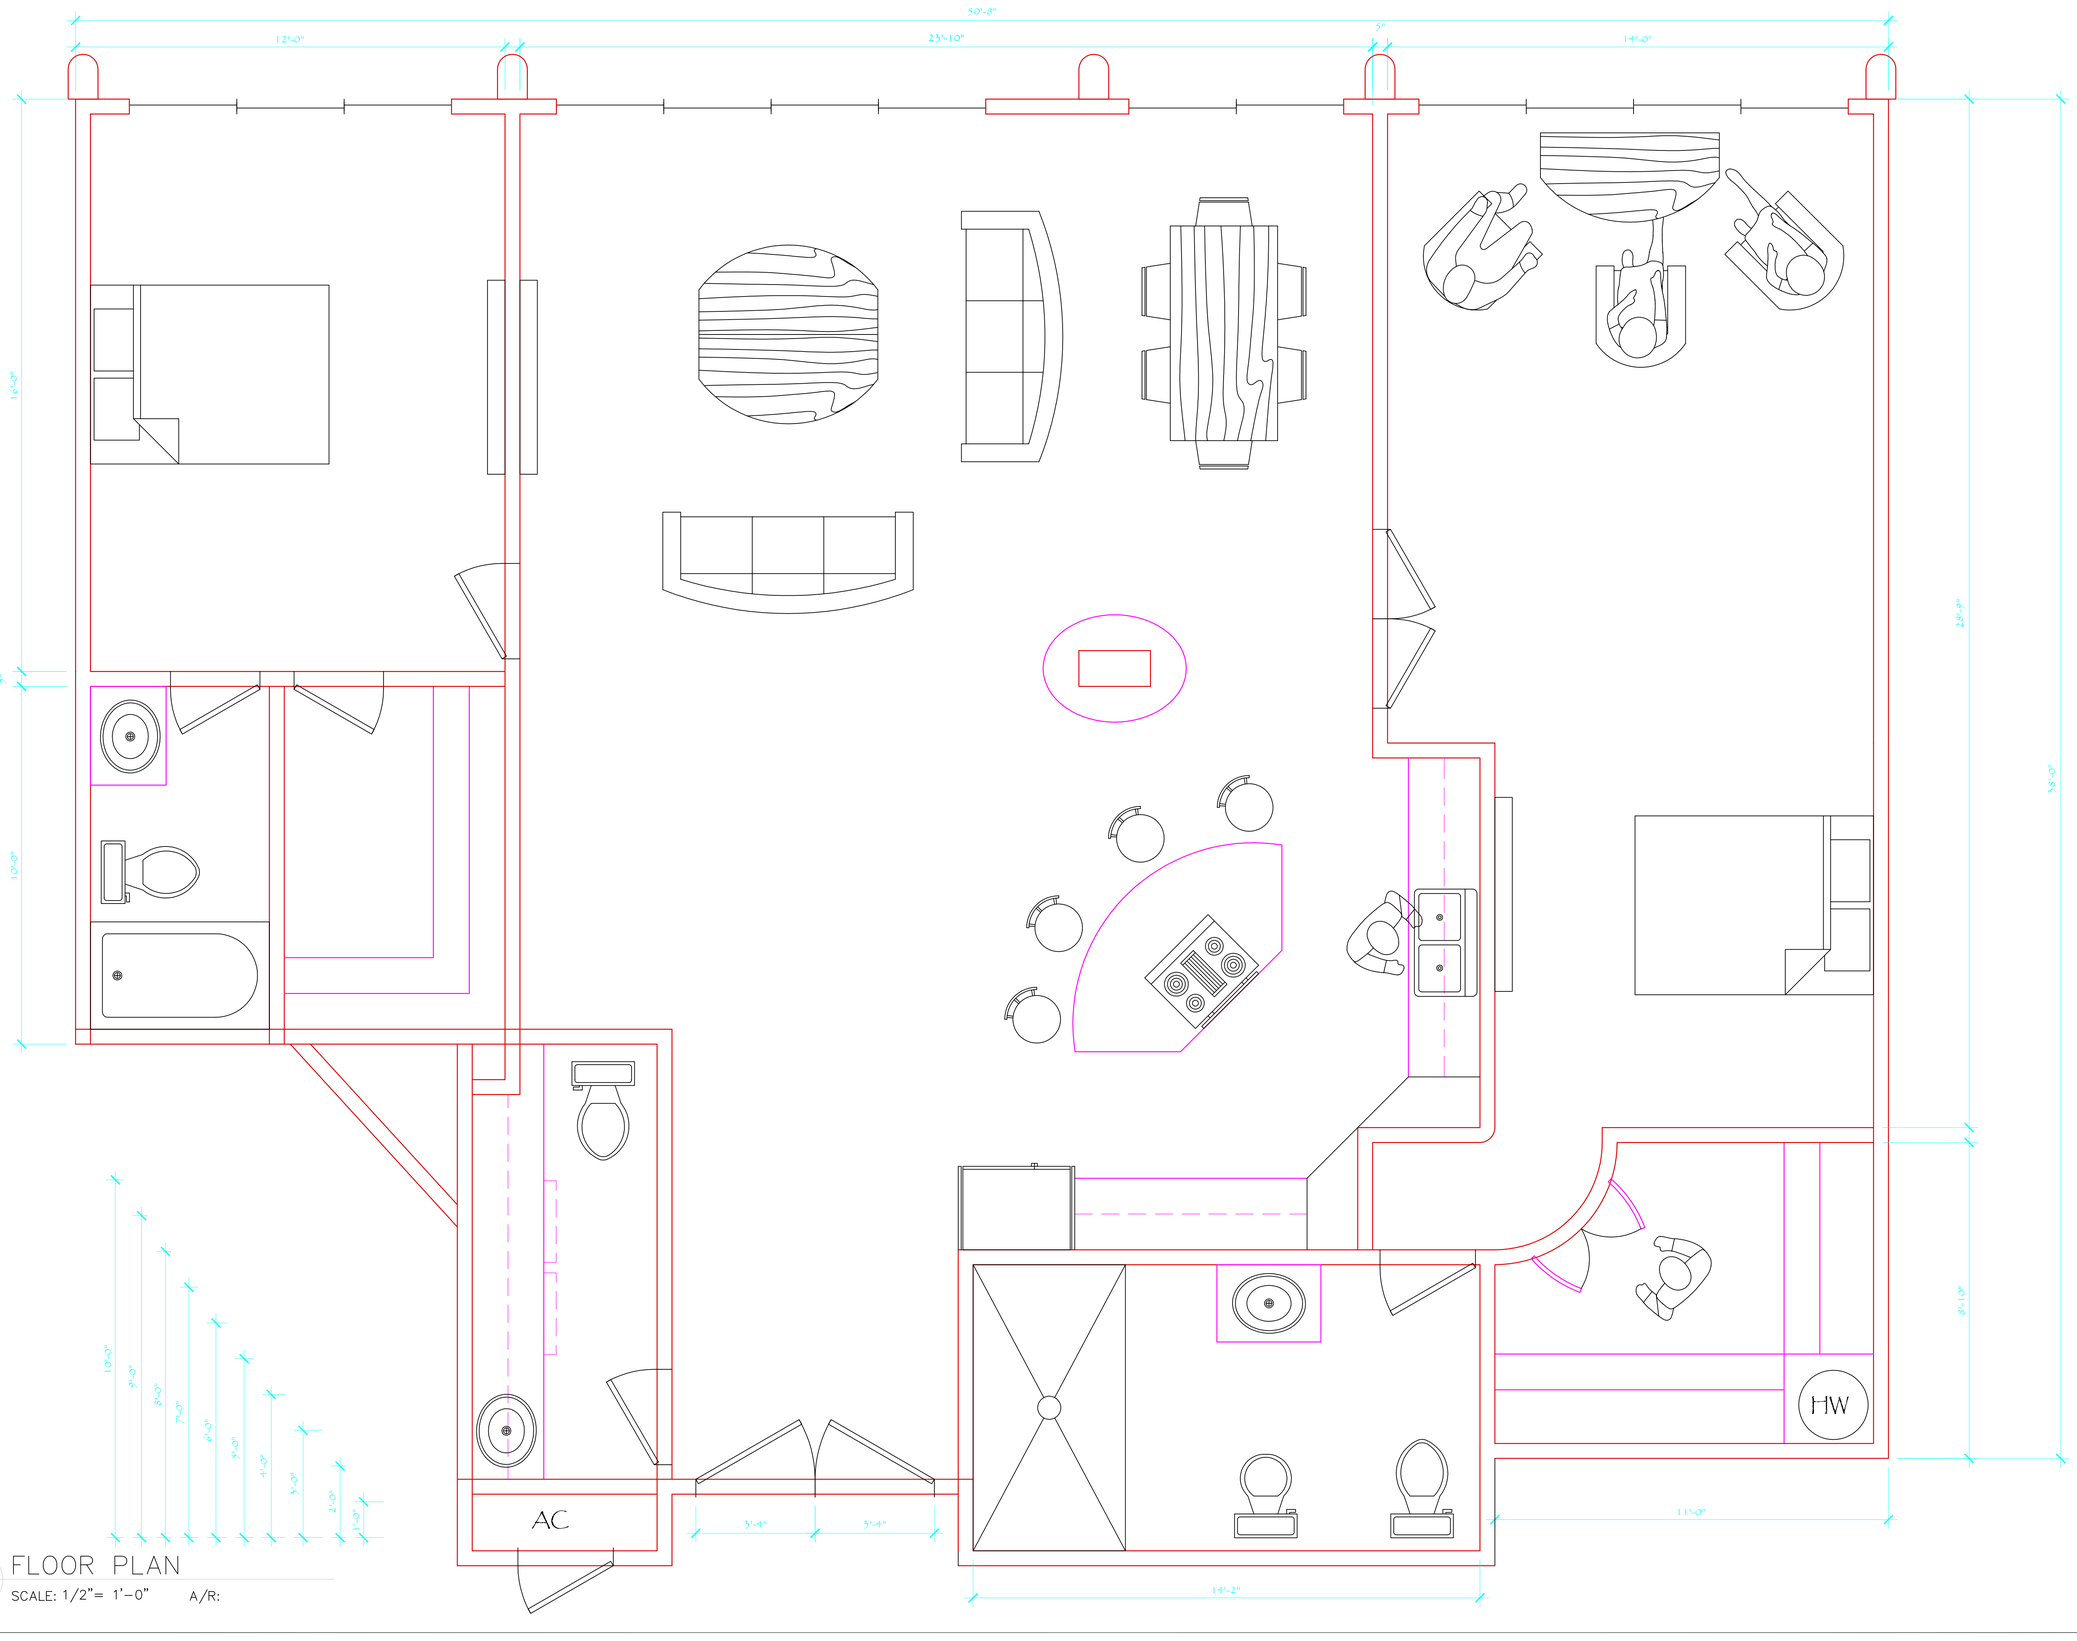

1/1 FLOOR PLAN

SCALE: 1/2"= 1'-0" A/R:

Dovetails

A Precision Woodworking Group

The Group That Pays Attention to Detail

12837 Guilford Circle
Wellington, Florida
33414
Phone 561-818-6323

E-mail
Dovetails@Comcast.net

MATERIAL NOTES:

MATERIAL SPECIFICATIONS:

HARDWARE:

SHOP NOTES:

CAD-CON DESIGN

772-408-8175

JOB NAME:
CONDO FLOOR PLAN

DRAWING NAME:

CONTRACTOR:

ARCHITECT:

REVISION	DATE

DRAWN BY: ROGER TEMPLEMAN

DATE DRAWN: 3-16-10

DATE SUBMITTED: 3-16-10

DRAWING NO. 1